Scheme B

1:100 For guidance only. Do not scale off this drawing

1:1250 1:2500

For guidance only. Do not scale off this drawing 1:20

Notes:

Area Layout Key:
- Library
- Library Chair Storage
- Library Units
- Library Art Exhibition Space
- Library Toilets [public]
- Library Local Studies/Archiv
- Library Staff Area inc welfar
- Meeting Rooms
- Safe Guarding Unit inc welf
- Cafe inc welfare, office, kitc
- Registry Offices inc welfare
- Plant Room
- Office / Work Area inc welfa
- New Mezzanine Extension
- Lockers and Office Storage
- Demolitions
- Proposed New Door Locati

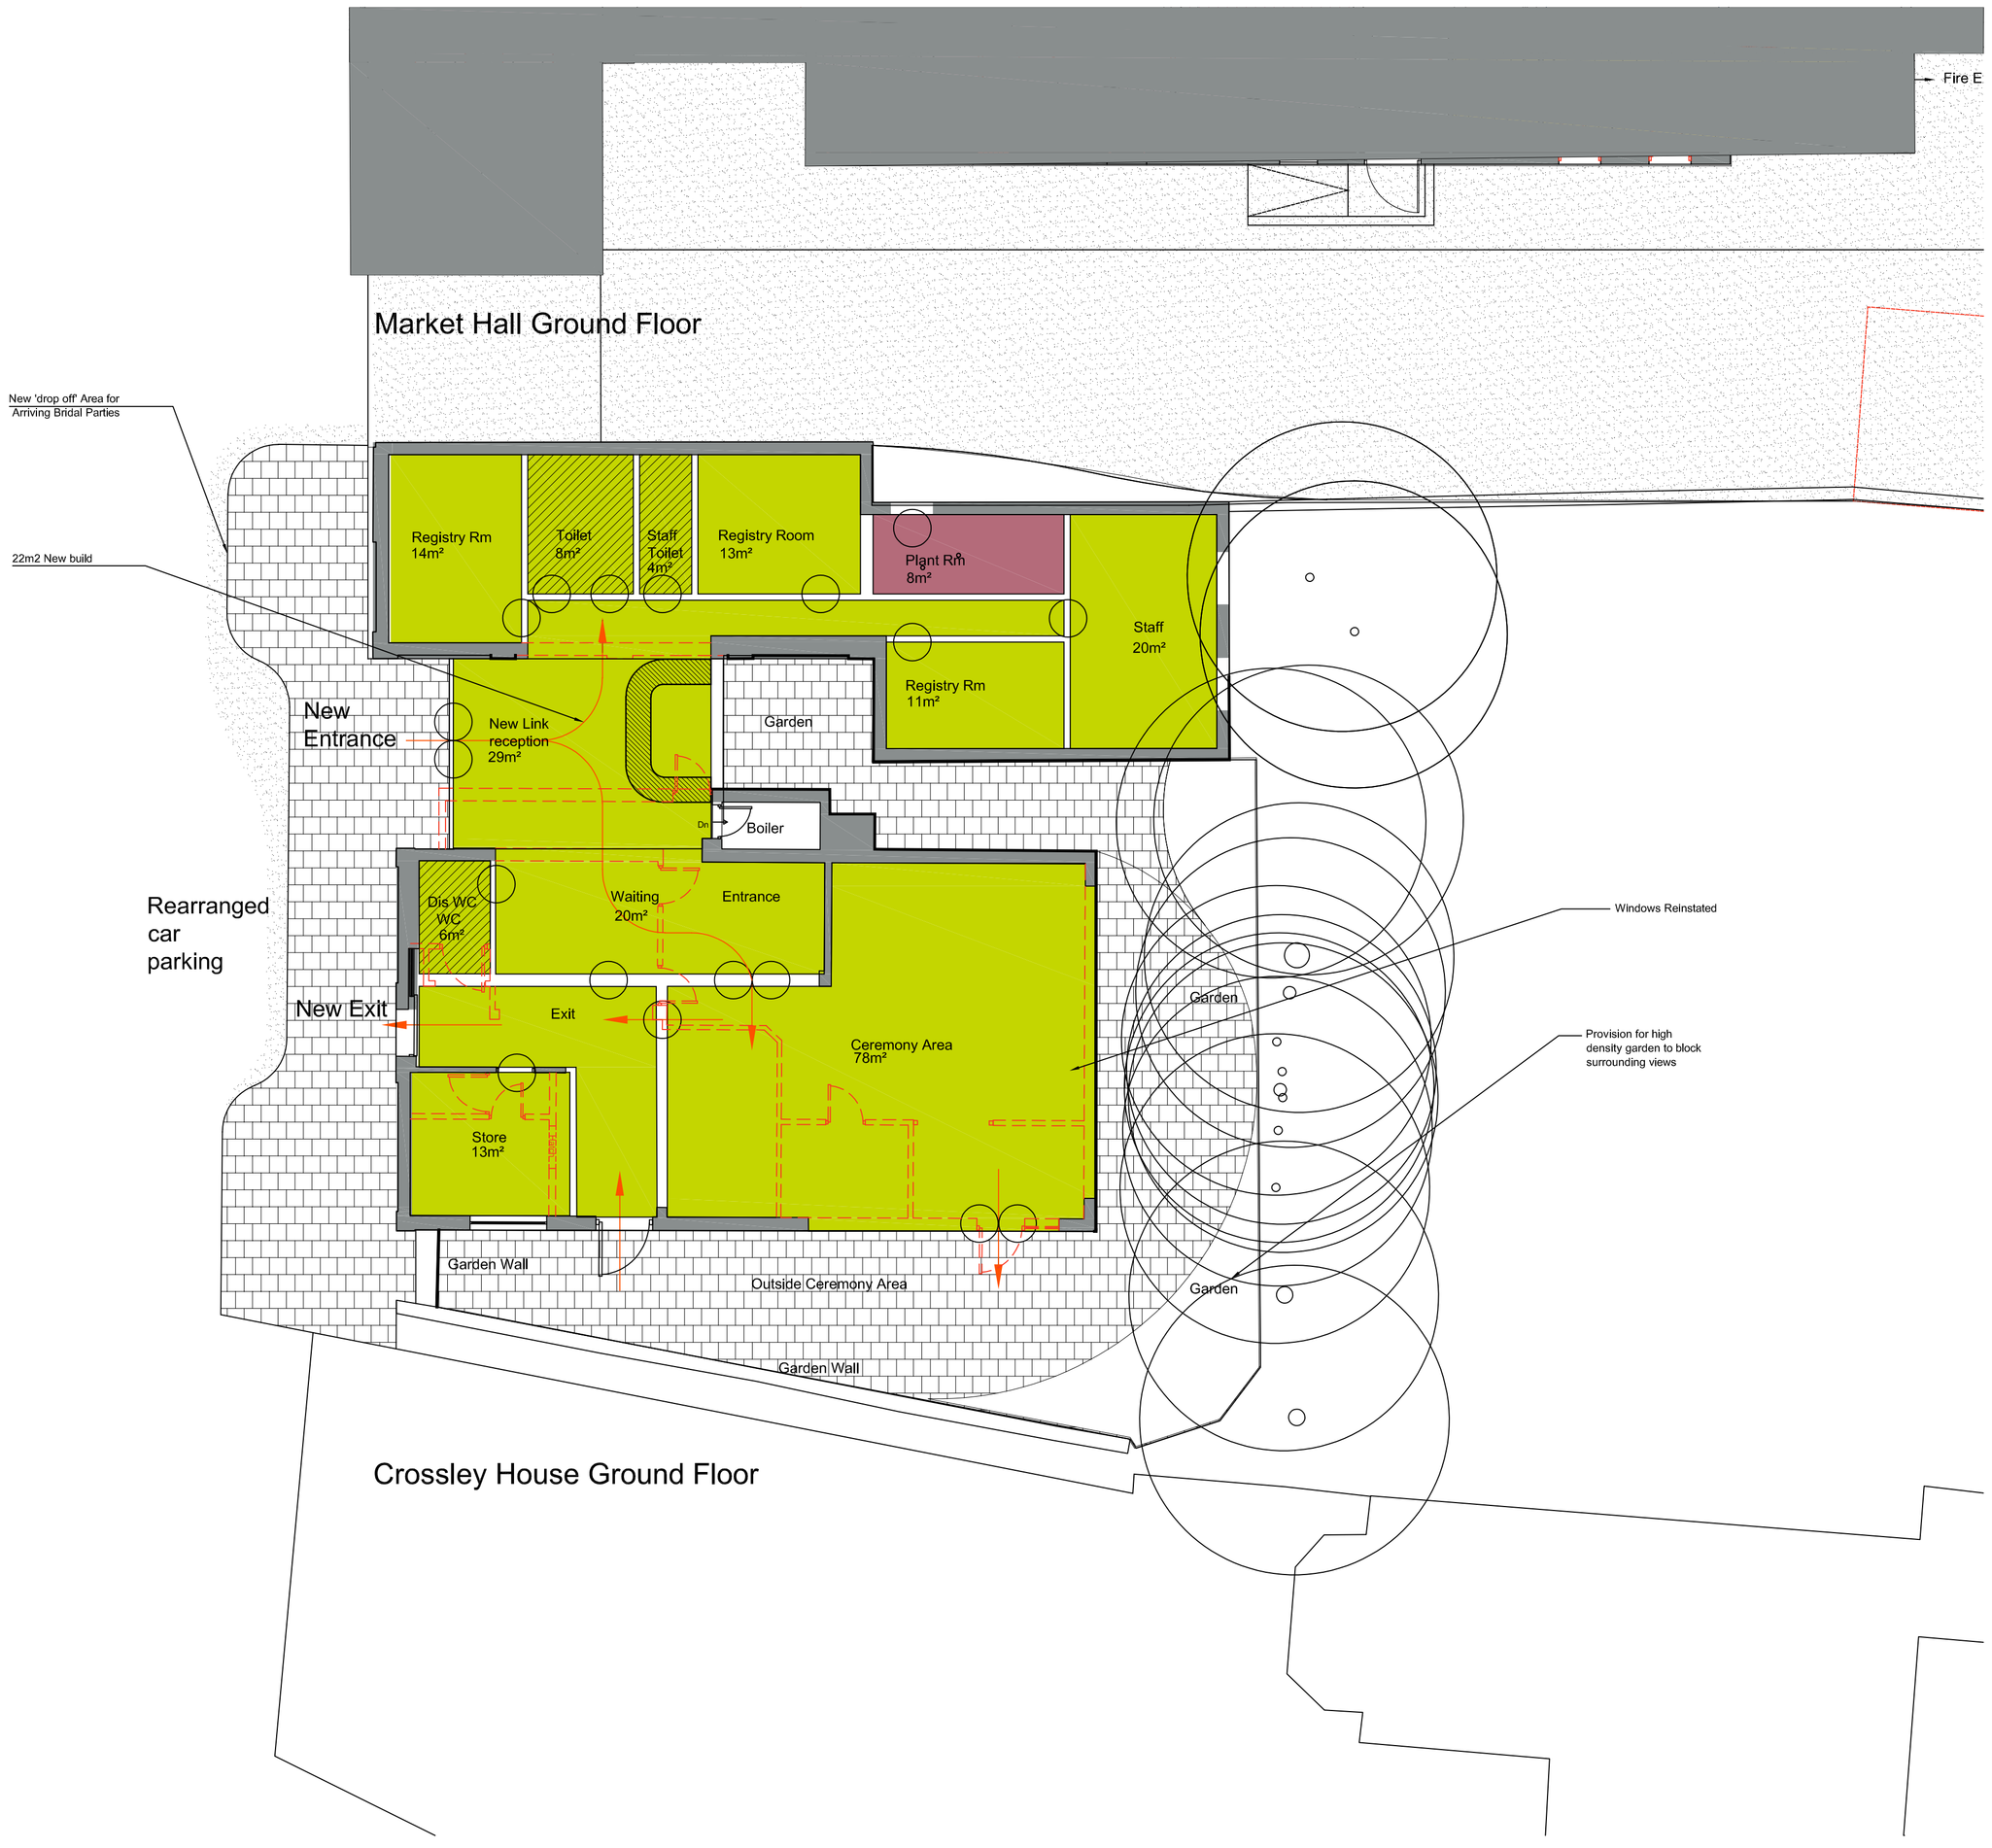

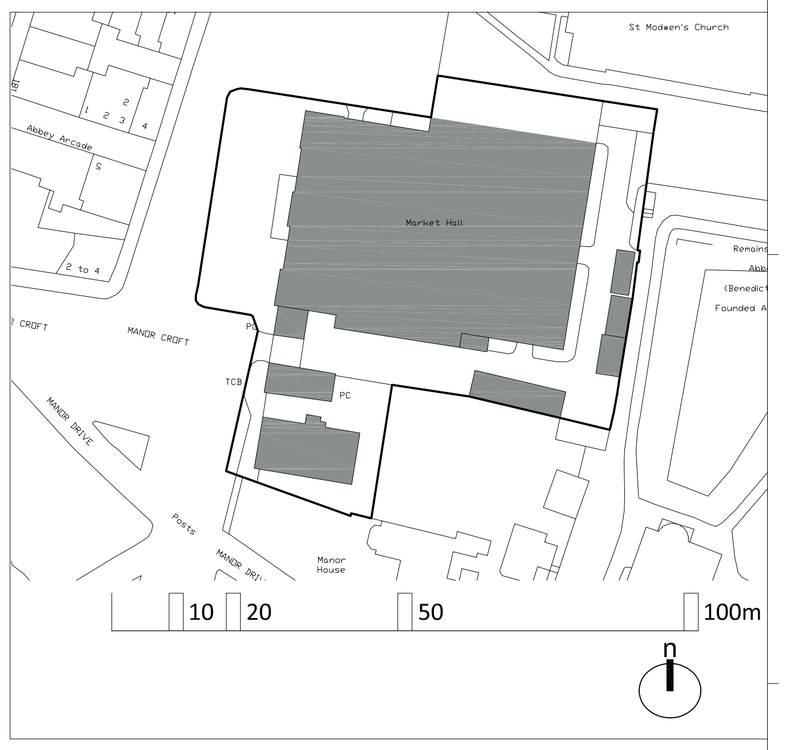

10m 20m

REVISION	DESCRIPTION	DATE/INITIAL
.	.	.

entrust
Inspiring Futures

Postal Address :
Entrust,
Riverway Centre,
Riverway,
Stafford ST16 3TH

GROUP : Property Services

DRAWING CHECKED BY : MP

PROJECT ARCHITECT/PROJECT DESIGNER/ENGINEER/SURVEYOR : MP

CLIENT / PROJECT
Burton Upon Trent
Market Hall

DRAWING
Draft
Crossley House
Ground Floor Plan
Scheme B

PROPERTY I.D.

PROJECT REF / SET 5869

SCALES 1:100 PAPER SIZE A1

DRAWING NO. SK006

DRAWN EB

DATE Nov2021

REVISION 3

Copyright In this drawing and design belongs to Entrust Property Services. Unauthorised reproduction inrfringes copyright and may result in contractual or civil proceedings. Contractors must advice the Architect / Project Designer / Engineer or Surveyor of any variations between this drawing and conditions found on site. DO NOT SCALE only written dimensions to be used.

Original Sheet A1